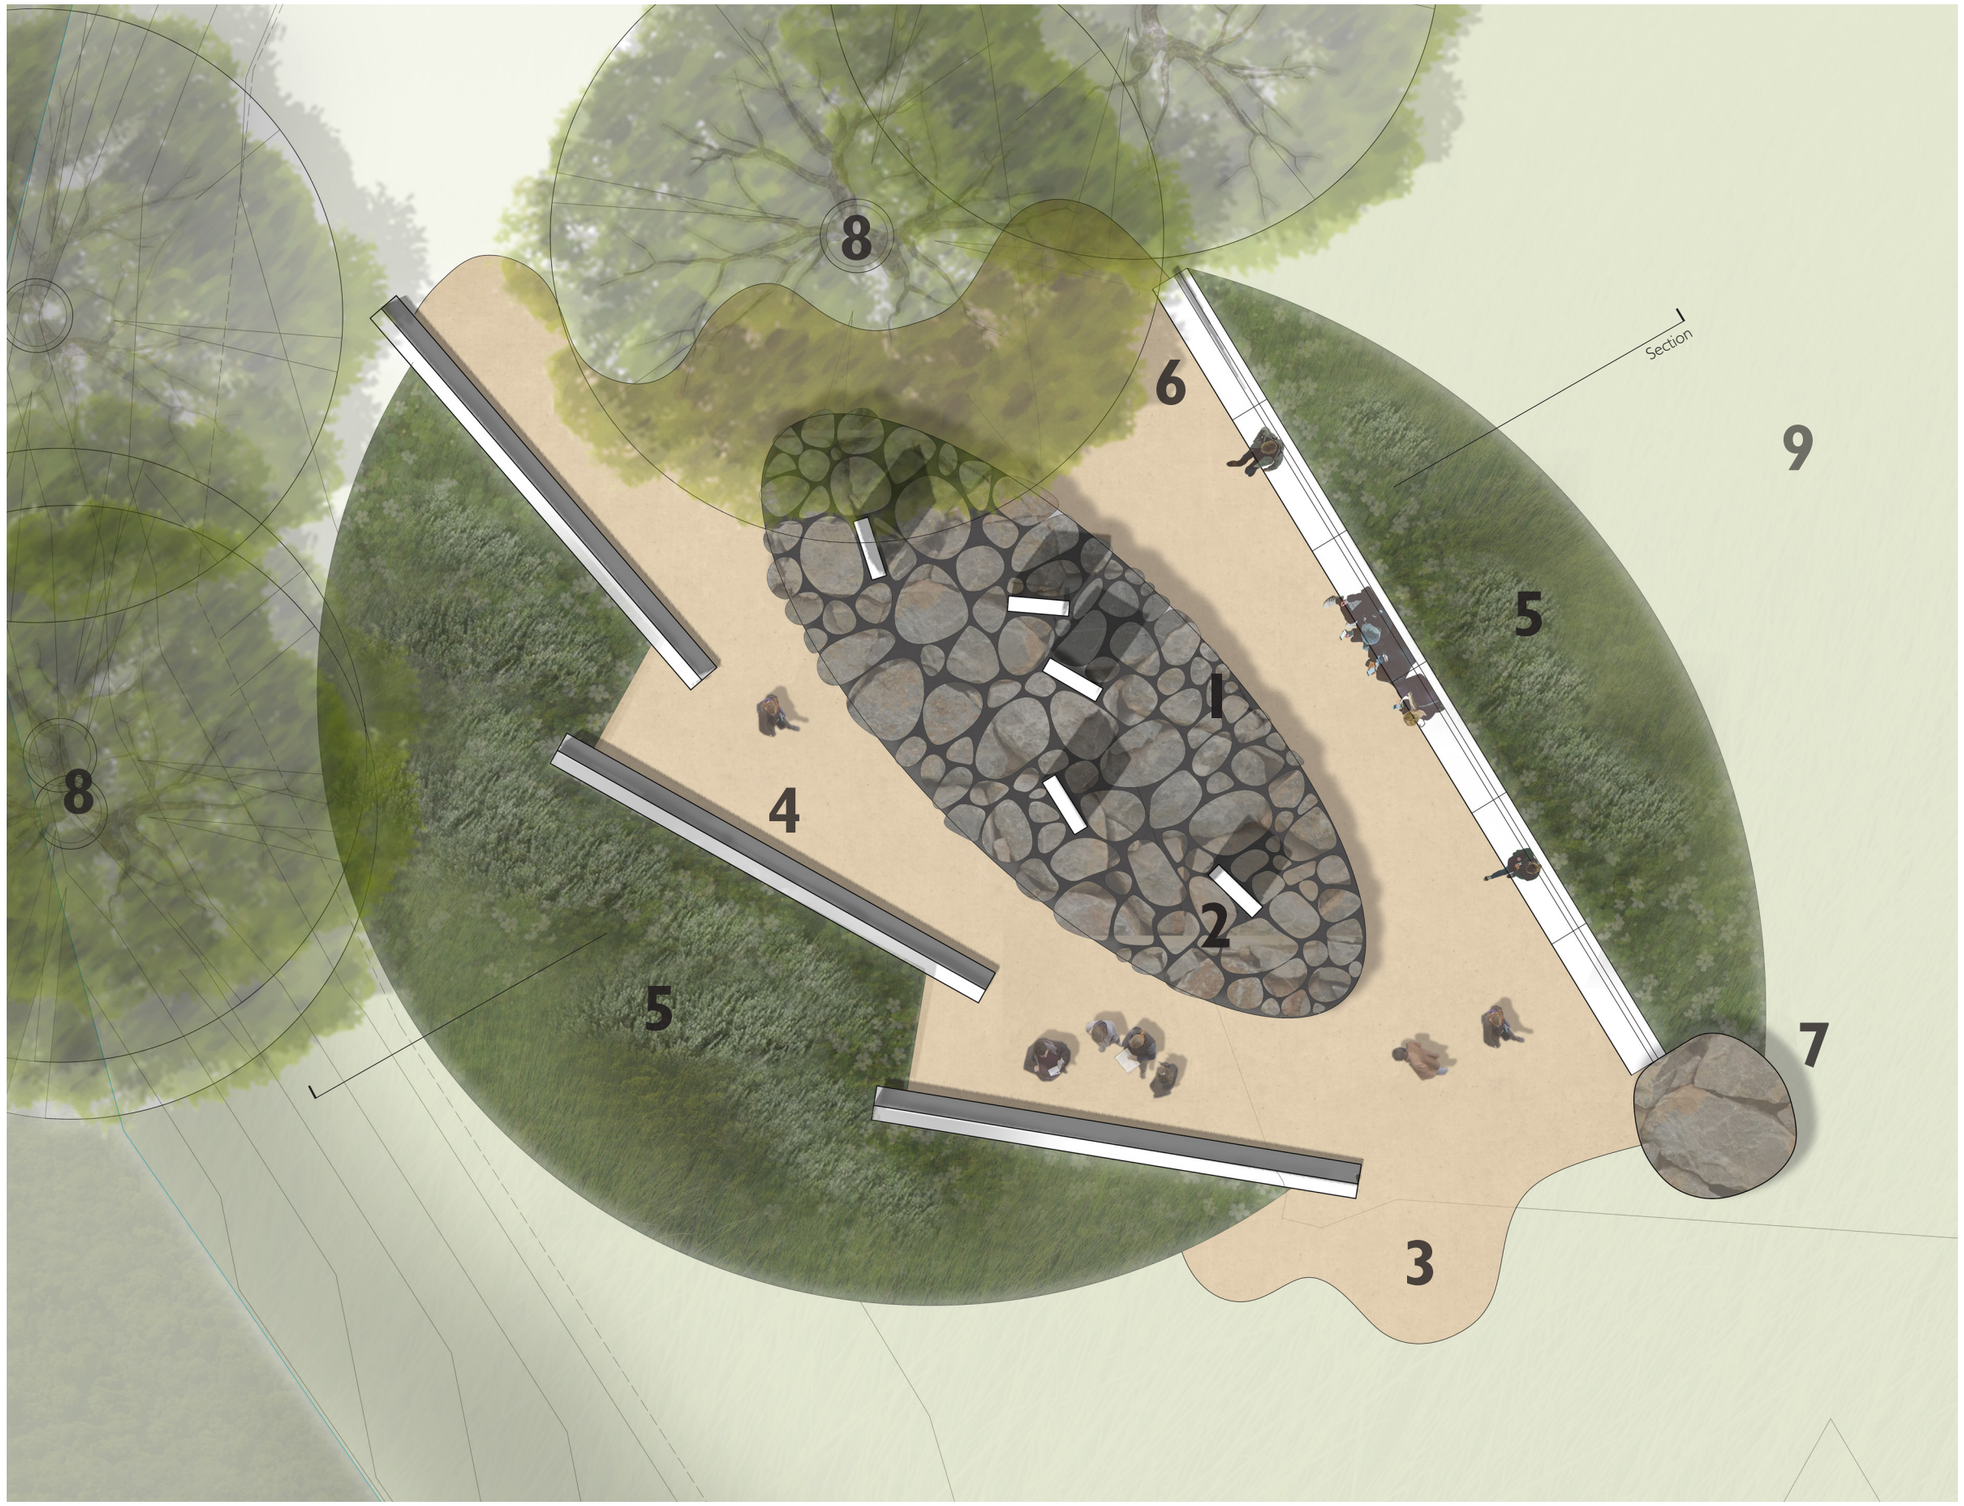

LEGEND

1 **Foundation -**
Granite Boulder Platform

2 **Tribute -**
Embossed Masonry Columns

3 **Access -**
Level Gravel Pavement

4 **Memorial Walls -**
Service Roll and Memories

5 **Enclosure -**
Planted Mounds

6 **Reflection -**
Bench Seat

7 **Sentinel -**
Volcanic Boulder

8 **Existing Trees**

9 **'Turn Out' Precinct -**
Fairbridge Children's Farm Park

CLOUSTON associates

LANDSCAPE ARCHITECTS • URBAN DESIGNERS • LANDSCAPE PLANNERS

Client:

Old Fairbridgians Association

1:100 @A3

0 1 2 3 5m

Saluting Their Service Memorial - Fairbridge Childrens Farm Park • Molong, NSW

S18-0009 Sk 1

CONCEPT PLAN

03/07/19 Issue A

• 65-69 KENT STREET • SYDNEY NSW 2000 • PO BOX R1388 • ROYAL EXCHANGE NSW 1225 • AUSTRALIA • SYDNEY@CLOUSTON.COM.AU • TELEPHONE +61 2 8272 4999 • FACSIMILE +61 2 8272 4998

P:\S18\S18-0009 FAIRBRIDGE CHILDRENS FARM\06 LAYOUT\B DRAWINGS\MEMORIAL\S19-0009_FAIRBRIDGE CHILDRENS FARM_WAR MEMORIAL.INDD • LAST PRINTED ON 03/07/2019 02:39PM

CLOUSTON associates

LANDSCAPE ARCHITECTS • URBAN DESIGNERS • LANDSCAPE PLANNERS

• 65-69 KENT STREET • SYDNEY NSW 2000 • PO BOX R1388 • ROYAL EXCHANGE NSW 1225 • AUSTRALIA • SYDNEY@CLOUSTON.COM.AU • TELEPHONE +61 2 8272 4999 • FACSIMILE +61 2 8272 4998

Client:

Old Fairbridgians Association

1:100 @A3

0 1 2 3 5m

Saluting Their Service Memorial - Fairbridge Childrens Farm Park • Molong, NSW

S18-0009 Sk 2

SECTION

03/07/19 Issue A

P:\S18\S18-0009 FAIRBRIDGE CHILDRENS FARM\06 LAYOUT\B DRAWINGS\MEMORIAL\S19-0009_FAIRBRIDGE CHILDRENS FARM_WAR MEMORIAL.INDD • LAST PRINTED ON 03/07/2019 02:39PM

CLOUSTON associates

LANDSCAPE ARCHITECTS • URBAN DESIGNERS • LANDSCAPE PLANNERS

Client:

Old Fairbridgians Association

Saluting Their Service Memorial - Fairbridge Childrens Farm Park • Molong, NSW

S18-0009 Sk 3

VIEW OF ENCLOSURE - OPENING EASTWARD

03/07/19 Issue A

• 65-69 KENT STREET • SYDNEY NSW 2000 • PO BOX R1388 • ROYAL EXCHANGE NSW 1225 • AUSTRALIA • SYDNEY@CLOUSTON.COM.AU • TELEPHONE +61 2 8272 4999 • FACSIMILE +61 2 8272 4998

P:\S18\S18-0009 FAIRBRIDGE CHILDRENS FARM\06 LAYOUT\B DRAWINGS\MEMORIAL\S19-0009_FAIRBRIDGE CHILDRENS FARM_WAR MEMORIAL.INDD • LAST PRINTED ON 03/07/2019 02:39PM

CLOUSTON associates

LANDSCAPE ARCHITECTS • URBAN DESIGNERS • LANDSCAPE PLANNERS

Client:

Old Fairbridgians Association

Saluting Their Service Memorial - Fairbridge Childrens Farm Park • Molong, NSW

SENTINEL - ENTRY FROM FCFP

S18-0009 Sk 4

03/07/19 Issue A

• 65-69 KENT STREET • SYDNEY NSW 2000 • PO BOX R1388 • ROYAL EXCHANGE NSW 1225 • AUSTRALIA • SYDNEY@CLOUSTON.COM.AU • TELEPHONE +61 2 8272 4999 • FACSIMILE +61 2 8272 4998

P:\S18\S18-0009 FAIRBRIDGE CHILDRENS FARM\06 LAYOUT\B DRAWINGS\MEMORIAL\S19-0009_FAIRBRIDGE CHILDRENS FARM_WAR MEMORIAL.INDD • LAST PRINTED ON 03/07/2019 02:39PM

CLOUSTON associates

LANDSCAPE ARCHITECTS • URBAN DESIGNERS • LANDSCAPE PLANNERS

Client:

Old Fairbridgians Association

Saluting Their Service Memorial - Fairbridge Childrens Farm Park • Molong, NSW

S18-0009 Sk 5

REFLECTION COURT

03/07/19 Issue A

• 65-69 KENT STREET • SYDNEY NSW 2000 • PO BOX R1388 • ROYAL EXCHANGE NSW 1225 • AUSTRALIA • SYDNEY@CLOUSTON.COM.AU • TELEPHONE +61 2 8272 4999 • FACSIMILE +61 2 8272 4998

P:\S18\S18-0009 FAIRBRIDGE CHILDRENS FARM\06 LAYOUT\B DRAWINGS\MEMORIAL\S19-0009_FAIRBRIDGE CHILDRENS FARM_WAR MEMORIAL.INDD • LAST PRINTED ON 03/07/2019 02:39PM

CLOUSTON associates

LANDSCAPE ARCHITECTS • URBAN DESIGNERS • LANDSCAPE PLANNERS

Client:

Old Fairbridgians Association

Saluting Their Service Memorial - Fairbridge Childrens Farm Park • Molong, NSW

MEMORIAL PANELS

S18-0009 Sk 6

03/07/19 Issue A

• 65-69 KENT STREET • SYDNEY NSW 2000 • PO BOX R1388 • ROYAL EXCHANGE NSW 1225 • AUSTRALIA • SYDNEY@CLOUSTON.COM.AU • TELEPHONE +61 2 8272 4999 • FACSIMILE +61 2 8272 4998

P:\S18\S18-0009 FAIRBRIDGE CHILDRENS FARM\06 LAYOUT\B DRAWINGS\MEMORIAL\S19-0009_FAIRBRIDGE CHILDRENS FARM_WAR MEMORIAL.INDD • LAST PRINTED ON 03/07/2019 02:39PM